
ROCKY TUNNEL CLIMB

Model DL-ROCKTN-GRC

GYMS FOR DOGS™
Natural Dog Park Products

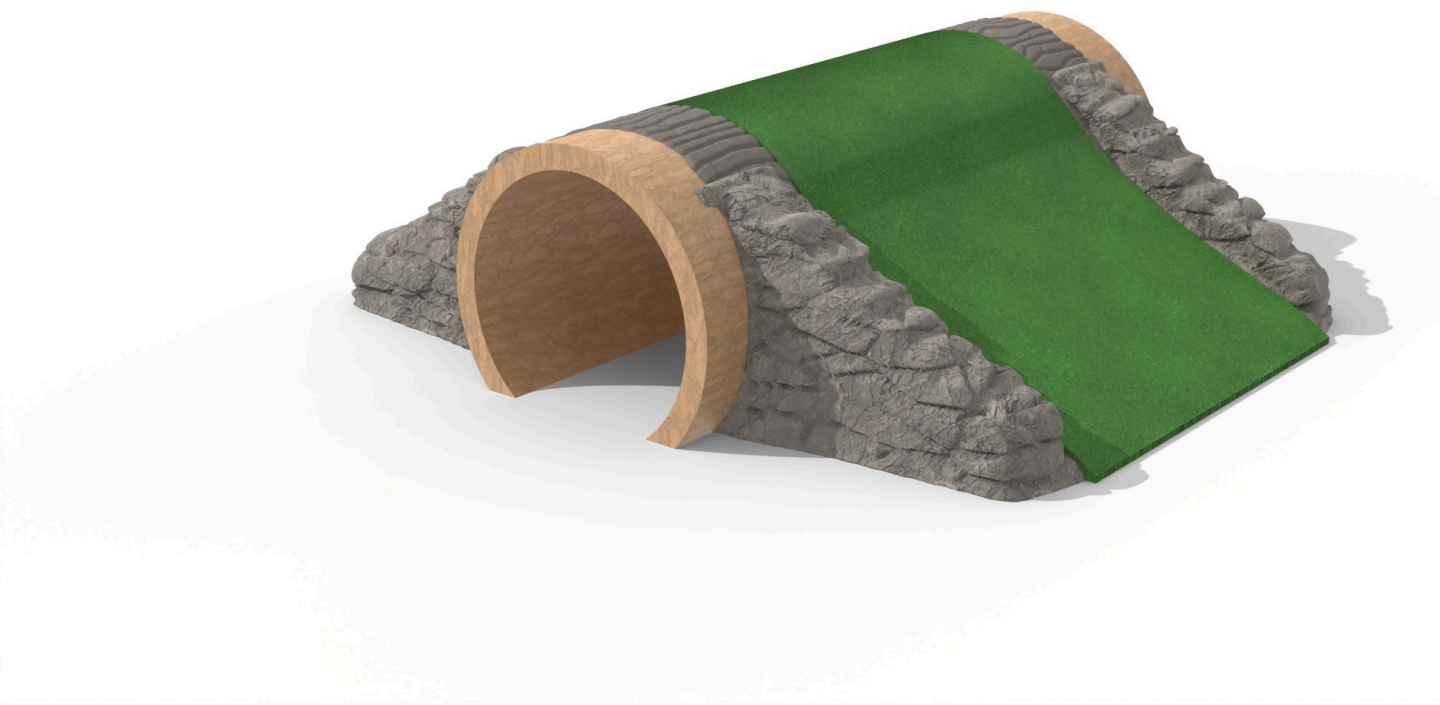


ROCKY TUNNEL CLIMB FEATURES


- Dual-purpose design: an arched crawl tunnel and elevated climbing surfaces for exploration and agility
- Hand-crafted rock textures and earthy colors that suit any landscape, from urban dog parks to countryside kennels
- Climbable from 360 degrees, for dogs of all sizes and abilities
- Boosts physical agility and mental stimulation
- Encourages social interaction between dogs

PLAY STRUCTURE SPECS

- Approx. 8'-6" L x 7'-6" W x 2'-6" H
- 1,400 lbs for superior stability
- Commercial-grade reinforced concrete for all weather conditions
- Bark-textured tunnel with wood-finish rims
- Turf ramp: Cool Dog Turf, approx. 40 sq ft, not included
- Installed in a turf box with a 6' use zone in all directions
- Unit buried 2-3" on a compacted 3/8" clean limestone base

IN A DOG PARK

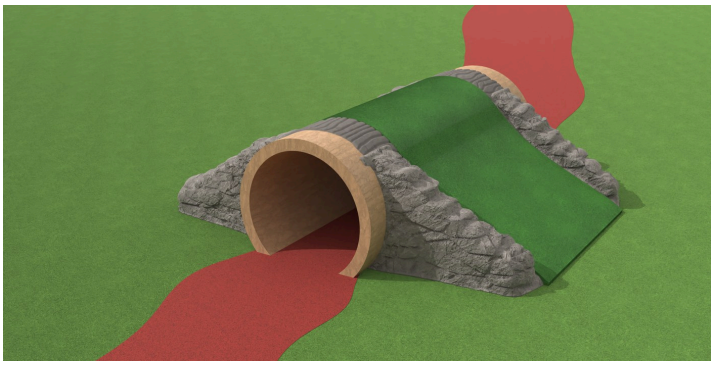

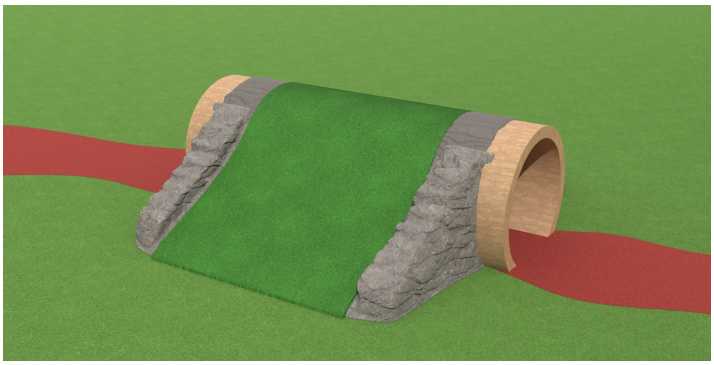

Gyms for Dogs | Sales@gymsfordogs.com | 800-931-1562 | www.GymsForDogs.com


Gyms For Dogs products, designs, color schemes, and specifications are exclusive and proprietary as offered. All Rights Reserved. Contact company if interested in product distribution.

ROCKY TUNNEL CLIMB


Model DL-ROCKTN-GRC

GYMS FOR DOGS™
Natural Dog Park Products


DIMENSIONS AND INSTALLATION

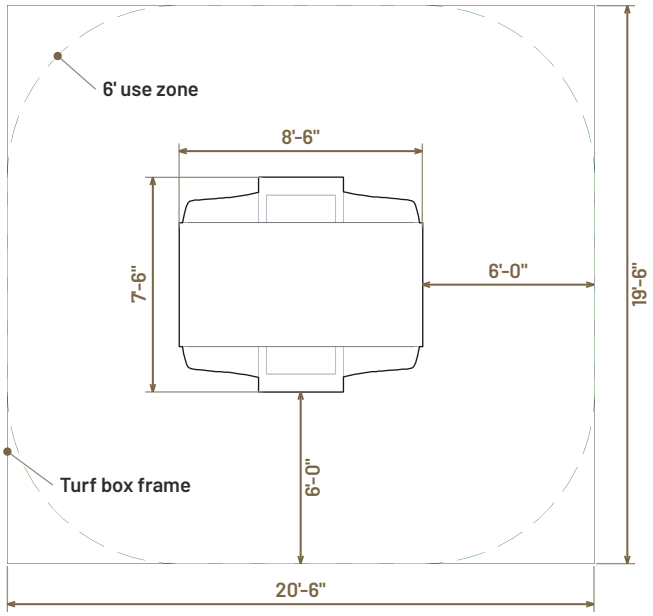

PLAN

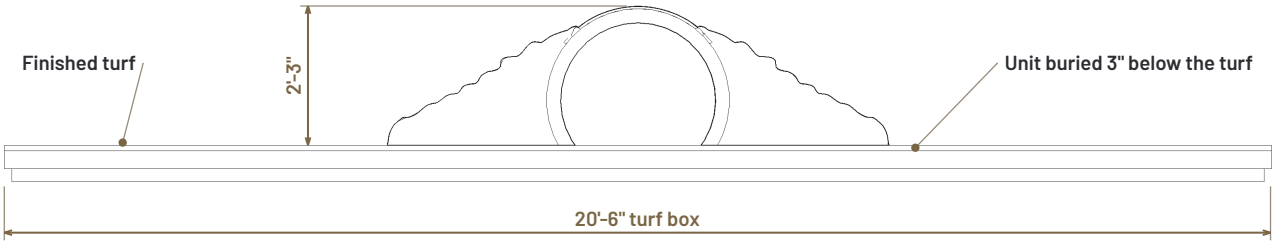

FRONT ELEVATION

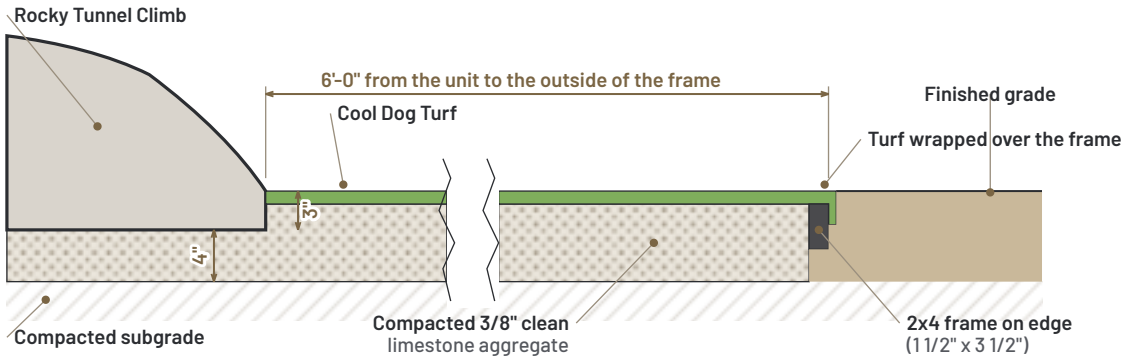

TURF BOX SECTION (NOT TO SCALE)

TURF BOX INSTALLATION

- 2x4 border frame, 20'-6" x 19'-6", around the 6' use zone
- Compacted 3/8" clean limestone aggregate base inside the frame
- Cool Dog Turf on top, wrapped over the frame
- The unit sits on the aggregate, buried 3" below the turf
- Turf box, aggregate and turf by others; turf is not included

For damp or flood-prone sites the box can be raised 2" above grade. See the manufacturer installation instructions.

Dimensions in feet and inches.

Gyms for Dogs | Sales@gymsfordogs.com | 800-931-1562 | www.GymsForDogs.com


Gyms For Dogs products, designs, color schemes, and specifications are exclusive and proprietary as offered. All Rights Reserved. Contact company if interested in product distribution.

ROCKY TUNNEL CLIMB


Model DL-ROCKTN-GRC

GYMS FOR DOGS™
Natural Dog Park Products

PRODUCT DETAILS

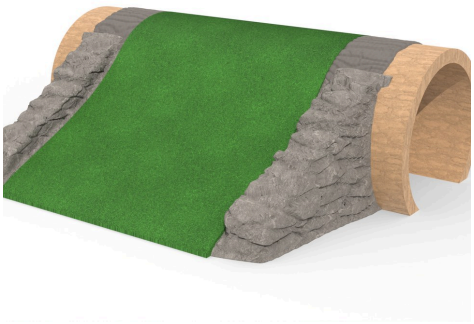

Synthetic turf climbing ramp

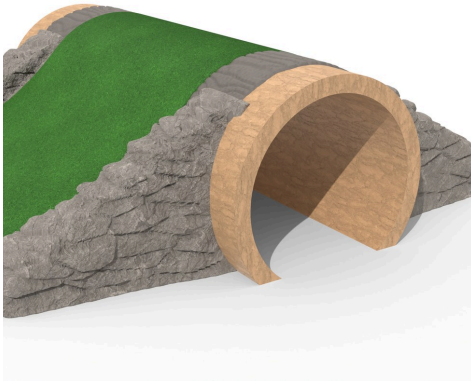


Tunnel mouth with wood-finish rim and bark band



Front view at a dog's eye level

BIM AND CAD FILES

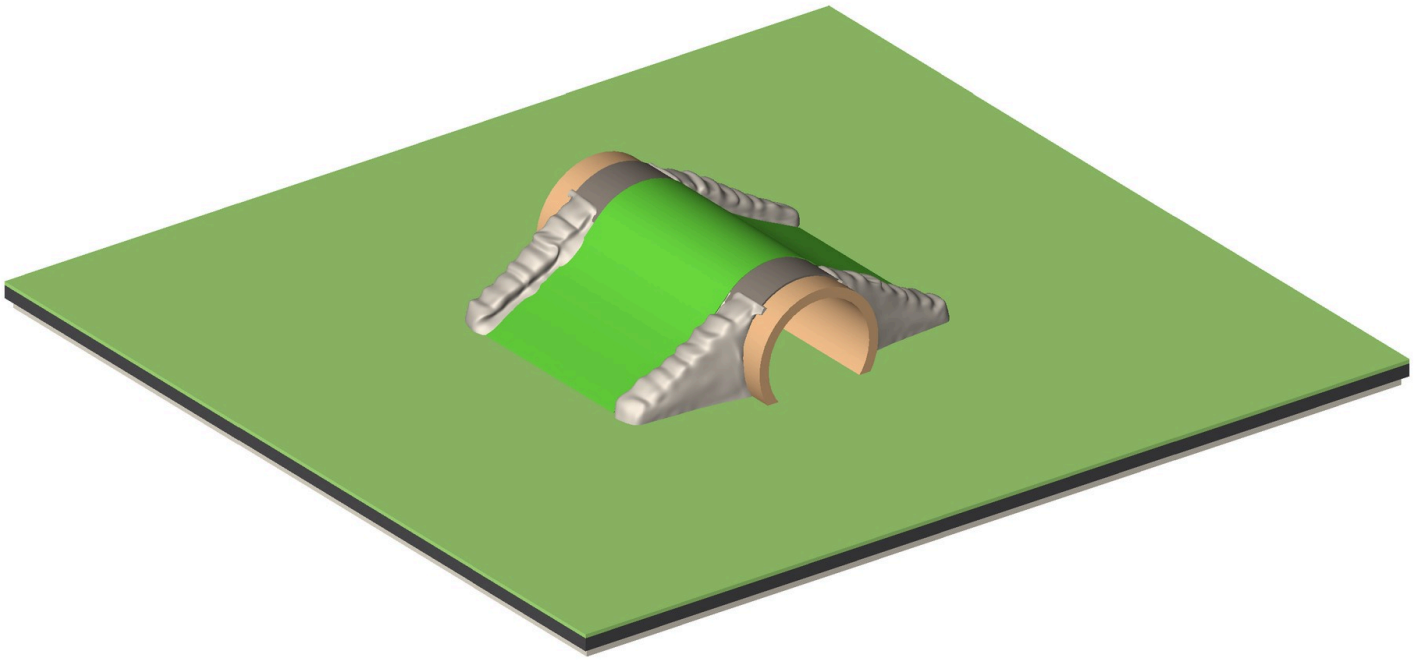

The DL-ROCKTN-GRC with its turf box, as it opens in a Revit project

Revit family	DL-ROCKTN-GRC, Specialty Equipment category, Revit 2023 and later
Turf box	2x4 frame, aggregate base and turf, shown or hidden with Show Turf Box
Use zone	6' in all directions, shown in plan with Show Use Zone
Type data	Manufacturer, model, URL, dimensions, weight and installation
3D and CAD formats	Revit 2023, Rhino, AutoCAD, SketchUp, FBX and OBJ

Gyms for Dogs | Sales@gymsfordogs.com | 800-931-1562 | www.GymsForDogs.com

Gyms For Dogs products, designs, color schemes, and specifications are exclusive and proprietary as offered. All Rights Reserved. Contact company if interested in product distribution.